GENERAL NOTES:

1. FIELD VERIFY ALL DIMENSIONS PRIOR TO START OF PROJECT AND COORDINATE CHANGES WITH ARCHITECT.
2. EXISTING ASPHALT TRACK SUB-BASE AND TRACK TOPPING TO REMAIN. NEW TOPPING TO BE INSTALLED OVER TOP OF EXISTING.
3. PRIOR TO RESURFACING, THE EXISTING TRACK SHOULD BE INSPECTED FOR BUBBLES, CRACKS, WEAR, PEELING & FLAKING. ANY NECESSARY REPAIRS SHOULD BE MADE PRIOR TO THE APPLICATION OF NEW MATERIAL.
4. THE TRACK SURFACE SHOULD BE CLEANED, REMOVING ALL DUST, DEBRIS, STAINS, AND SURFACE DEGRADATION. CLEANING MAY BE PERFORMED WITH AN AIR BLOWER AND/OR A PRESSURE WASHER. DO NOT DAMAGE EXISTING SURFACE.
5. OLD MARKINGS SHOULD BE BLACKED OUT TO PREVENT GHOSTING IN NEW SURFACE.
6. LAYOUT, LANE LINES AND EVENT MARKINGS NEED TO BE COORDINATED WITH OWNER. CURRENT LAYOUT TO BE USED FOR BASIS OF DESIGN, FIELD VERIFY.
7. ANY DISTURBED GRASS AREA SHALL BE REPLACED WITH NEW HYDROSEED.
8. UTILITY WORK IS NOT IN THIS CONTRACT.

2 LOCATION MAP
1/8" = 1'-0"

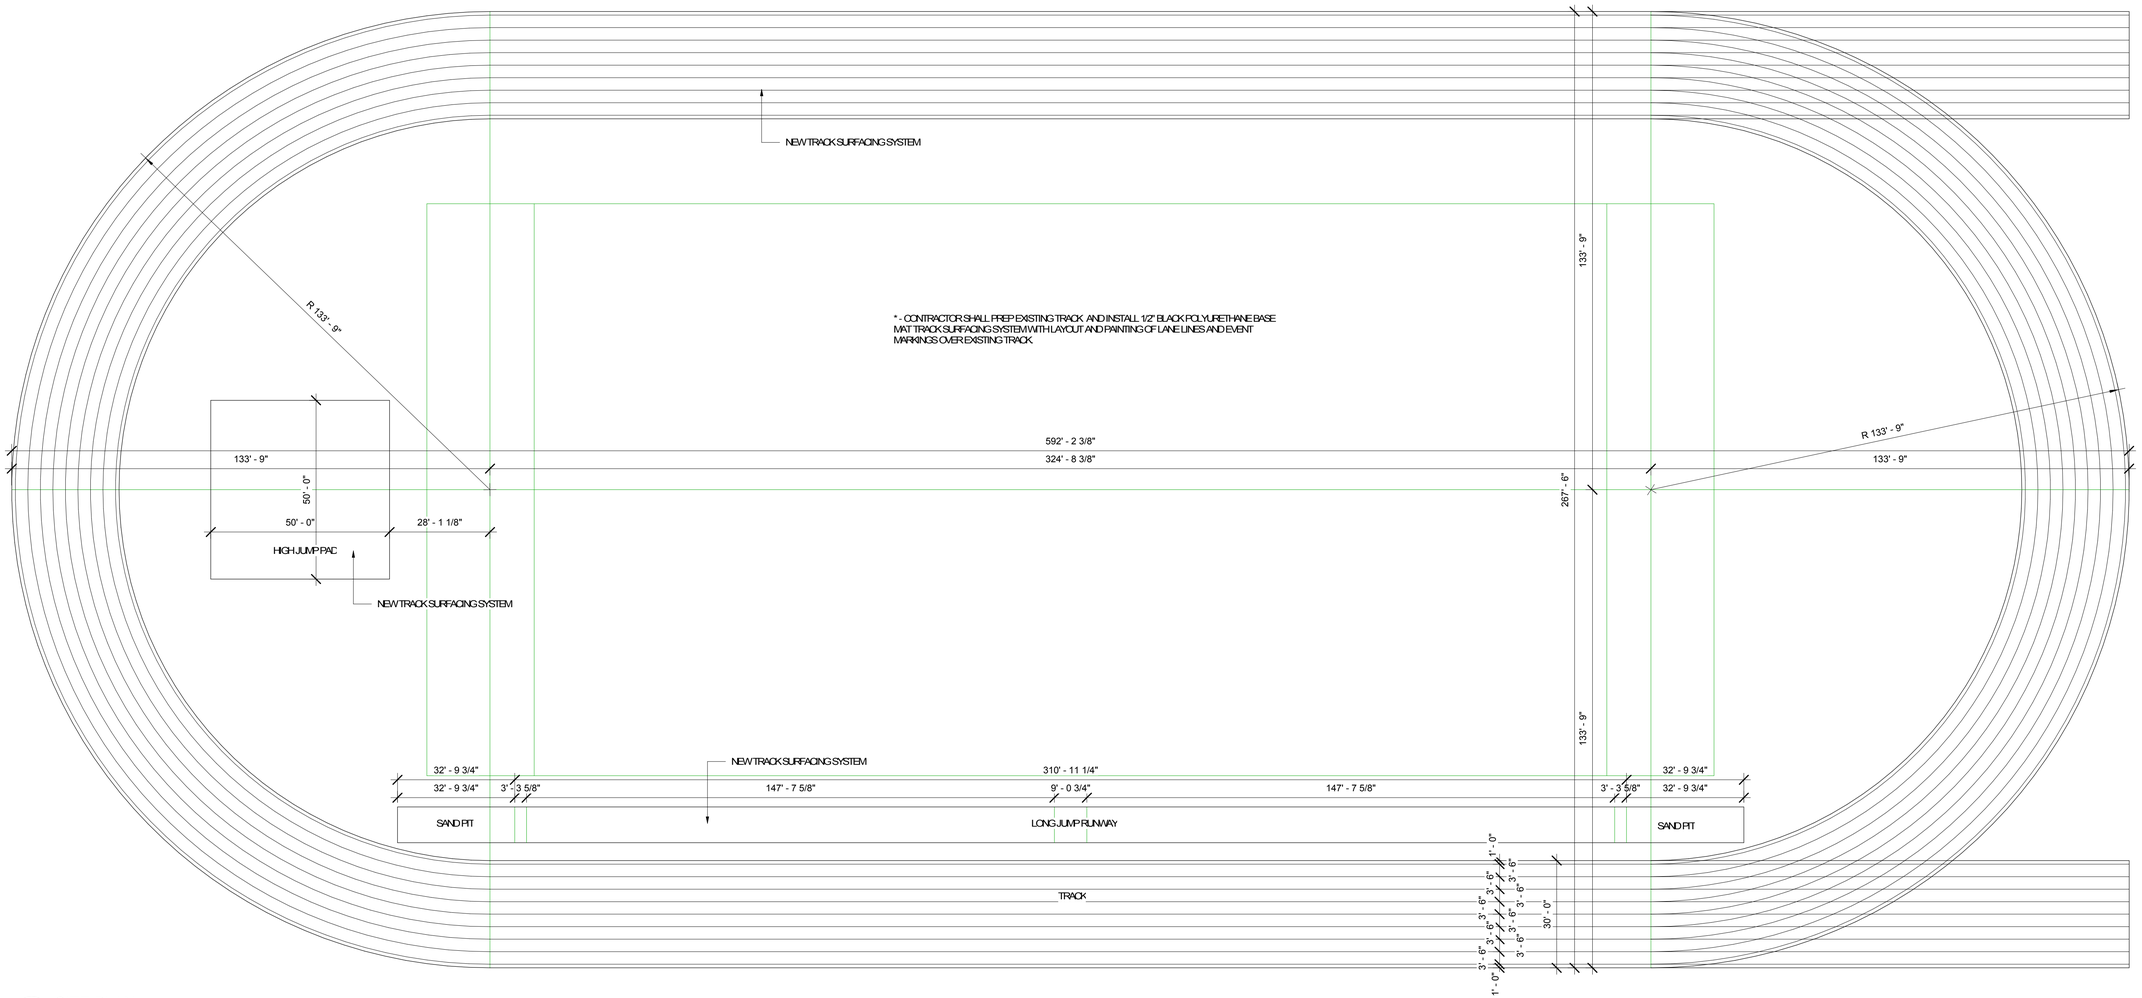

1 SITE PLAN
1" = 20'-0"

I hereby certify that the portion of this technical submission described below was prepared by me or under my direct supervision and responsible charge. I am a duly registered architect under the laws of the State of Iowa.

BRADLY D LEEPER — SEPTEMBER 29, 2017
Printed or typed name — Date

Signature

JUNE 30, 2019 — SEPTEMBER 10, 1996
Registration expires — Date issued

GENERAL AND ARCHITECTURAL SERIES
Pages or sheets covered by this seal

REGISTERED PROFESSIONAL ARCHITECT
BRADLY D LEEPER
03759
IOWA

SHEET RESPONSIBILITY: INITIALS!!

9/28/2017 9:27:46 PM

P:\Projects\2016\16093_CFHS_Track_Reno\Drawv\Modeling\16093_CFHS Track Reno.rvt

INVISION
PLANNING | ARCHITECTURE | INTERIORS

501 Sycamore Street
Suite 101
Waterloo, IA 50703
319.233.8419
319.233.9772 Fax
www.invisionarch.com

CONSULTANT:

REVISIONS:

Description	Date	No.

OWNER SIGN-OFF:

DATE — NAME

CEDAR FALLS COMMUNITY SCHOOL DISTRICT

CFHS TRACK RENOVATION

1015 DIVISION ST.
CEDAR FALLS, IOWA

PROJECT NO:
16093

DATE:
9.29.2017

SHEET SET:
CONSTRUCTION DOCUMENTS

SHEET NAME:
SITE PLAN

SHEET:
A1.11

Copyright © 2016