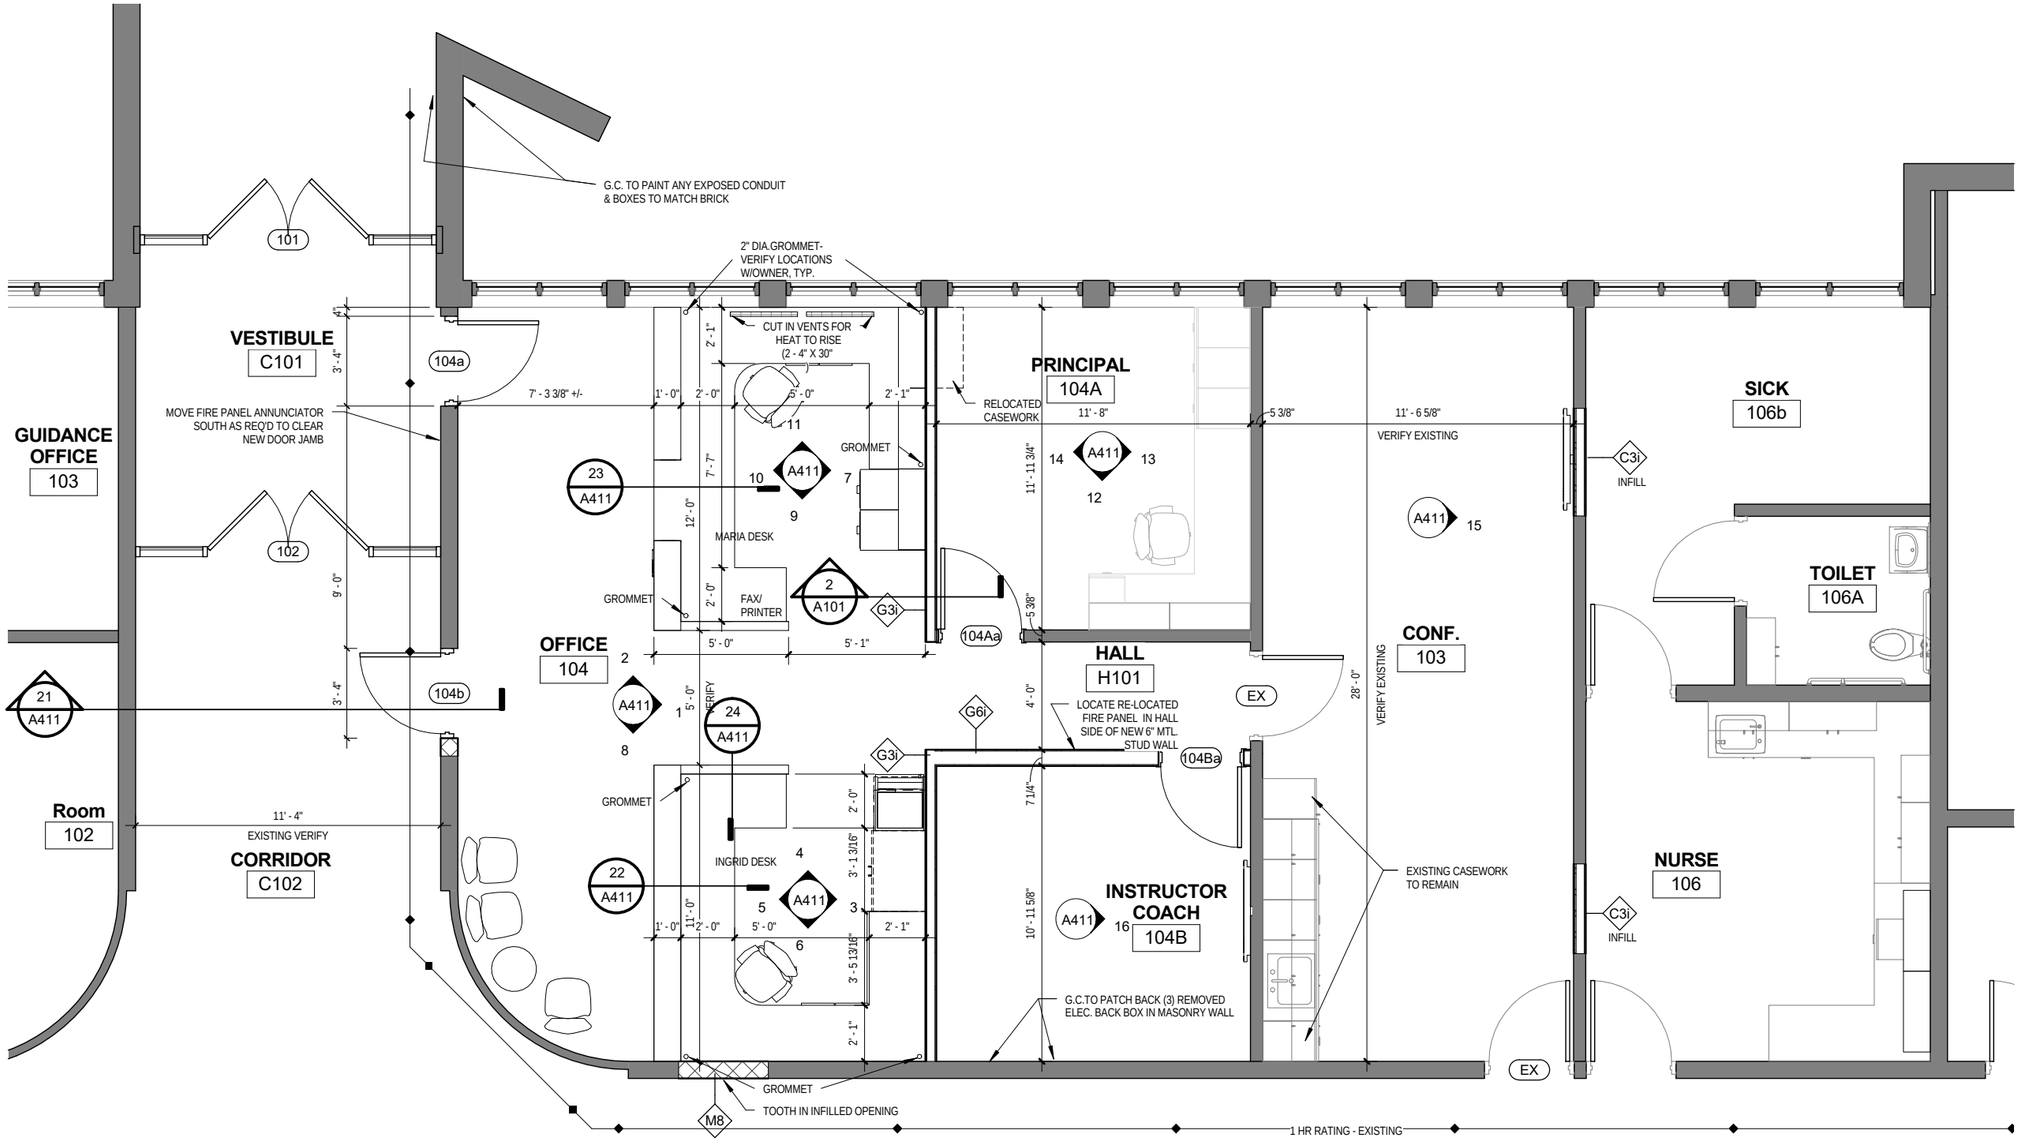
G.C. TO PAINT ANY EXPOSED CONDUIT & BOXES TO MATCH BRICK
2" DIA.GROMMET- VERIFY LOCATIONS W/OWNER, TYP.
VESTIBULE
C101
101
104a
GUIDANCE OFFICE
103
MOVE FIRE PANEL ANNUNCIATOR SOUTH AS REQ'D TO CLEAR NEW DOOR JAMB
102
CUT IN VENTS FOR HEAT TO RISE (2 - 4" X 30"
PRINCIPAL
104A
RELOCATED CASEWORK
GROMMET
MARIA DESK
FAX/ PRINTER
OFFICE
104
104Aa
HALL
H101
104b
LOCATE RE-LOCATED FIRE PANEL IN HALL SIDE OF NEW 6" MTL. STUD WALL
104Ba
EX
VERIFY EXISTING
CONF.
103
SICK
106b
INFILL
TOILET
106A
Room
102
CORRIDOR
C102
INGRID DESK
INSTRUCTOR COACH
104B
EXISTING CASEWORK TO REMAIN
G.C.TO PATCH BACK (3) REMOVED ELEC. BACK BOX IN MASONRY WALL
NURSE
106
GROMMET
TOOTH IN INFILLED OPENING
1 HR RATING - EXISTING